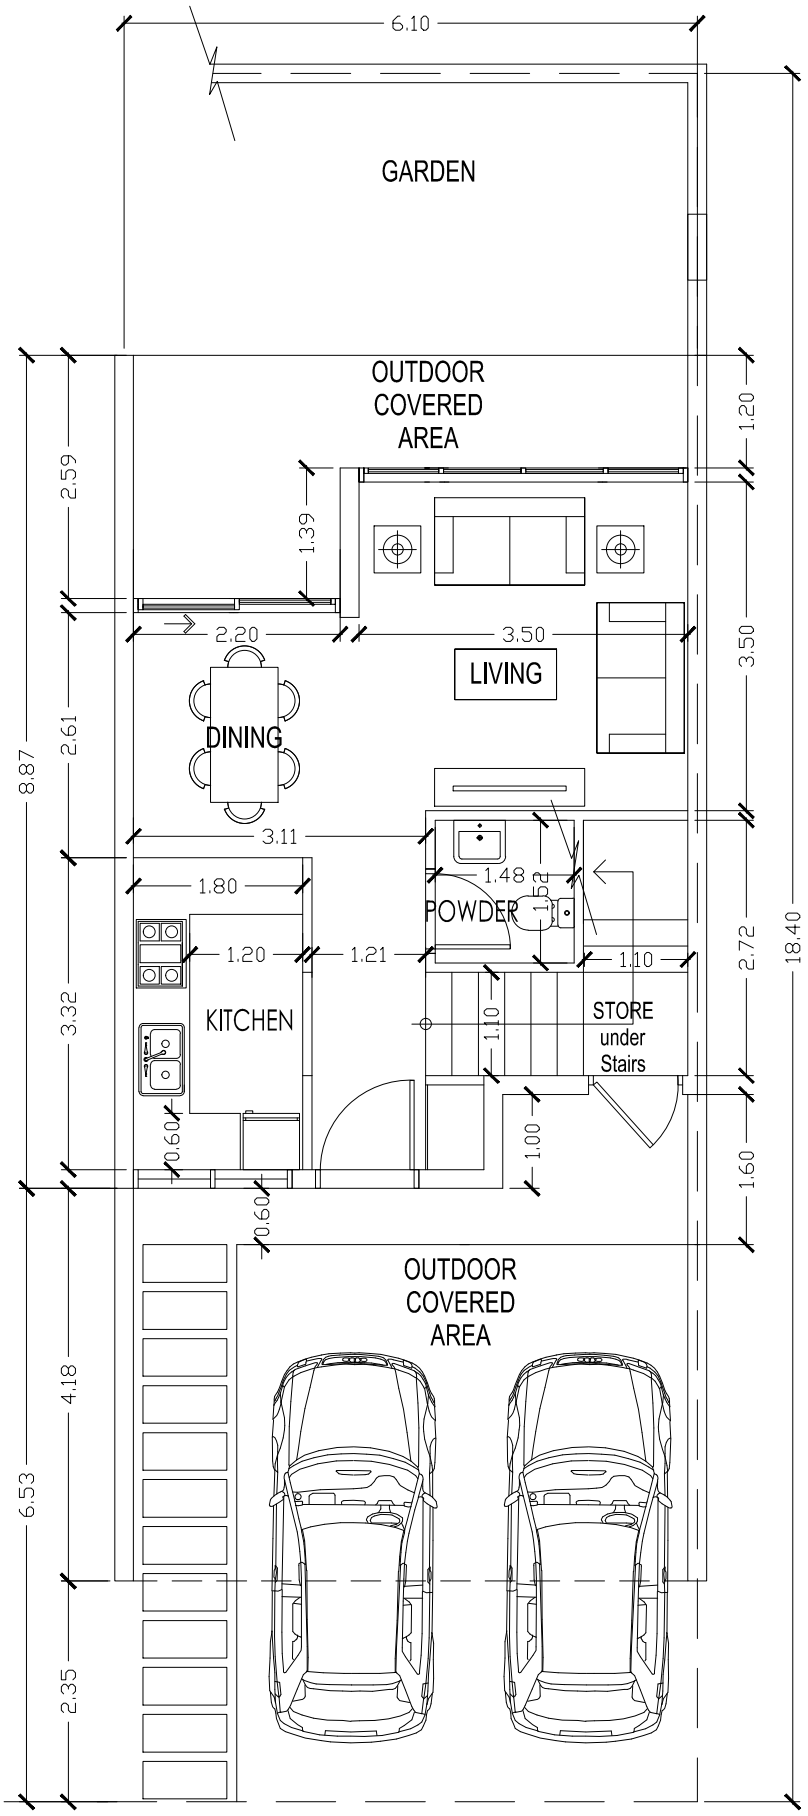

GROUND FLOOR PLAN

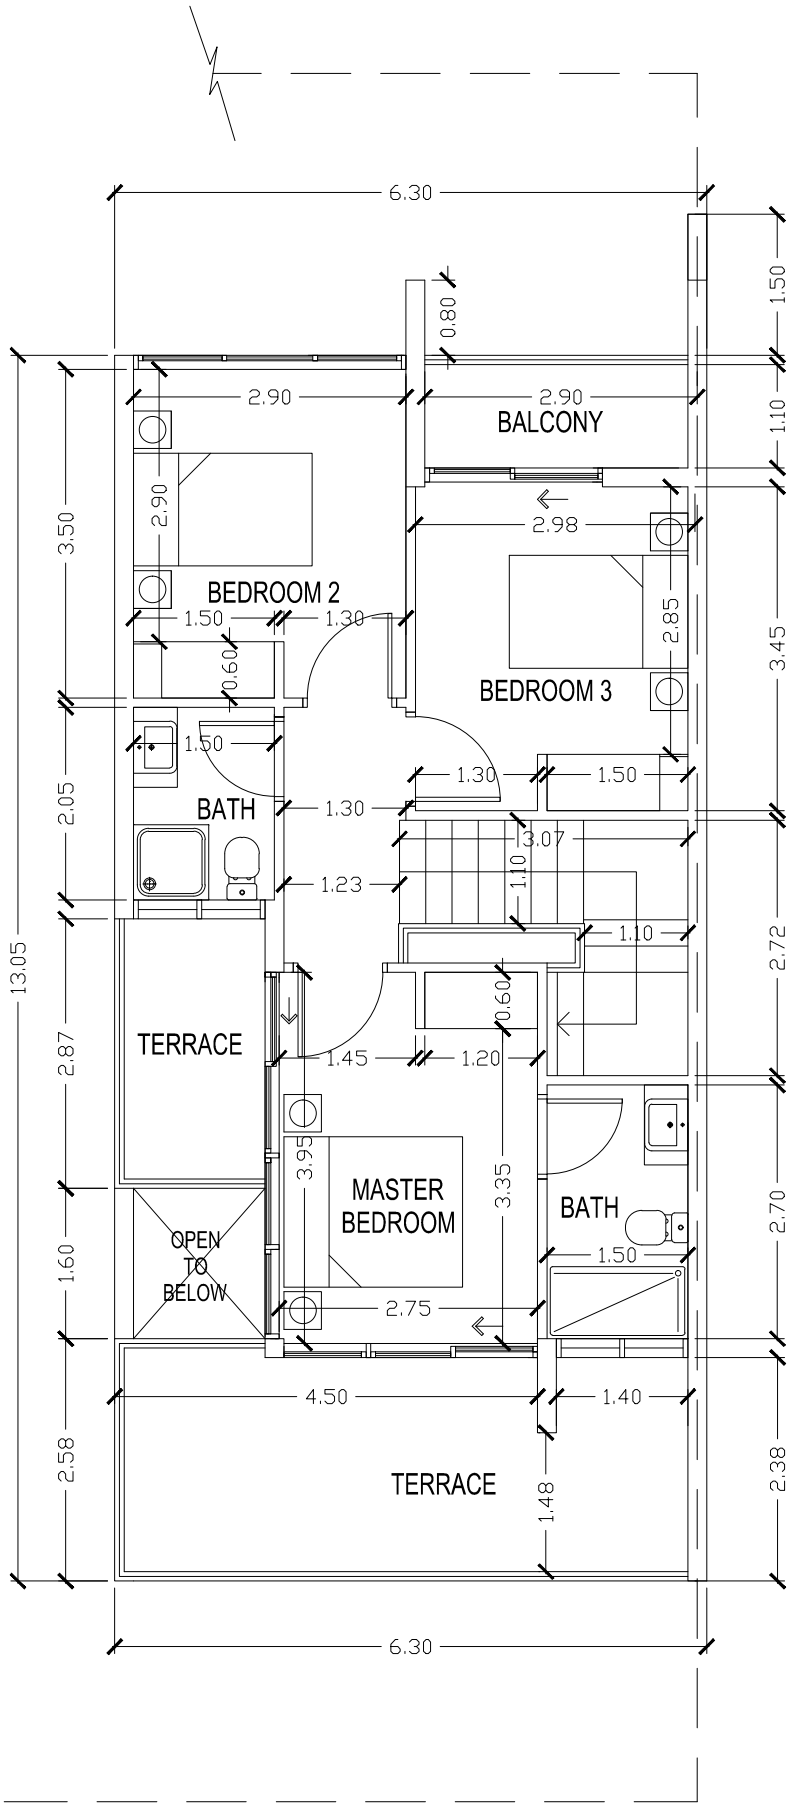

FIRST FLOOR PLAN

RR-EE